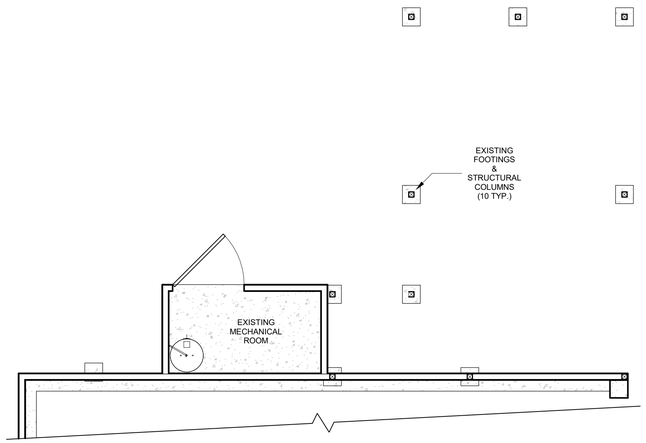

1 (Existing) Level #1 Floor & Foundation Plan
1/4" = 1'-0"

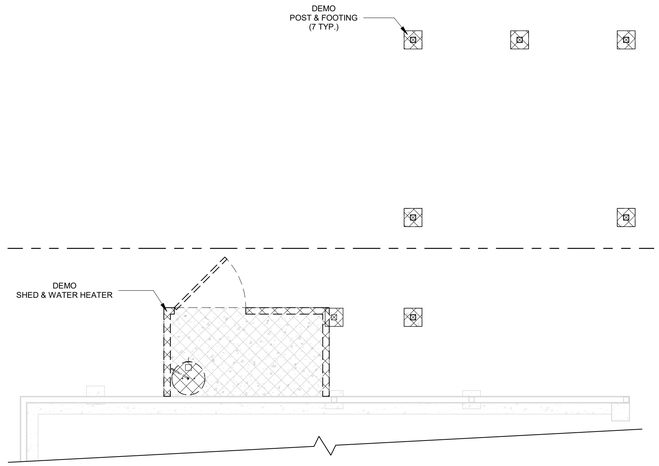

2 (Demo) Level #1 Floor Plan & Footings
1/4" = 1'-0"

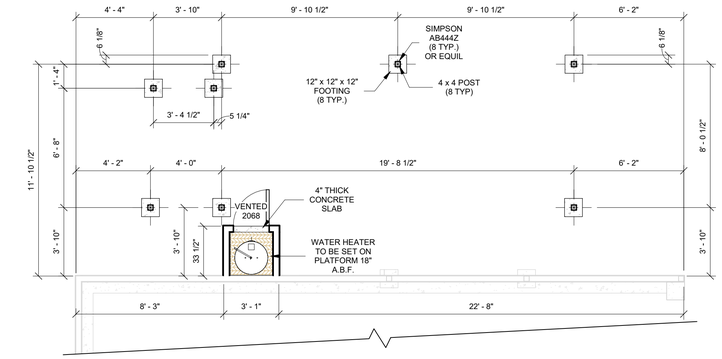

3 (New) Level #1 Floor & Foundation Plan
1/4" = 1'-0"

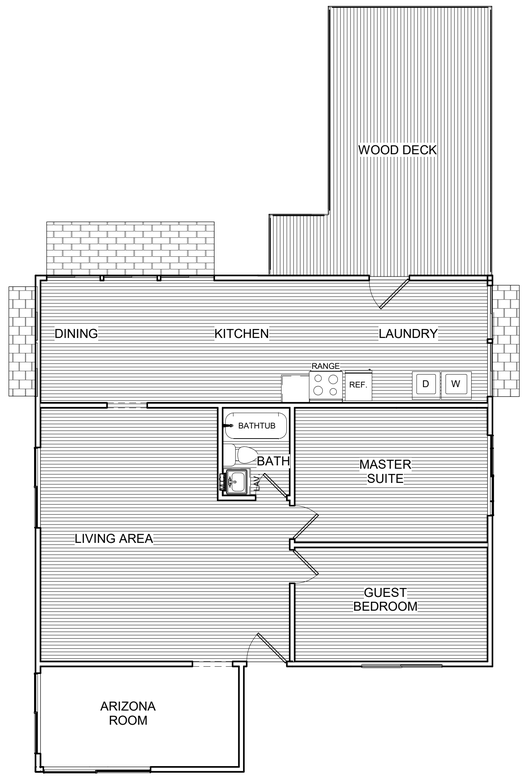

4 (Existing) Level #2 Floor Plan
3/16" = 1'-0"

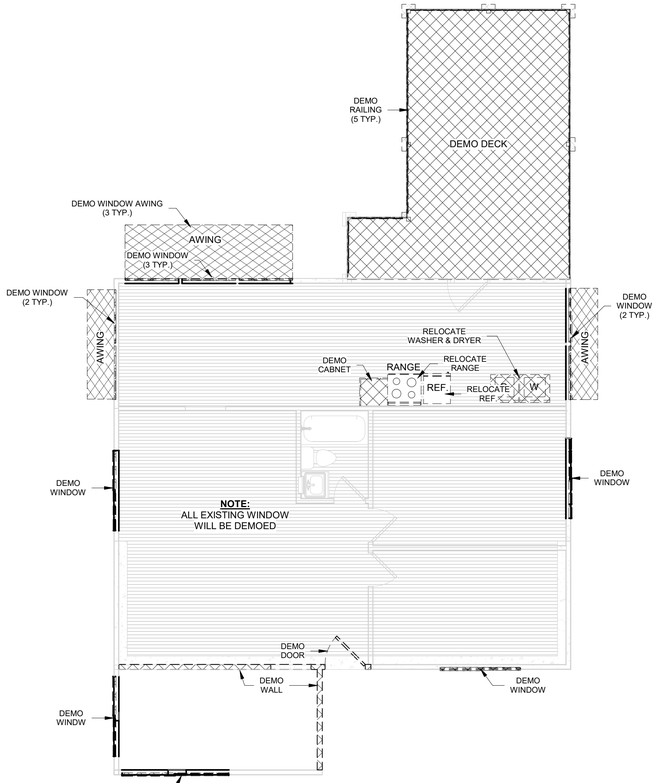

5 (Demo) Level #2 Floor Plan
3/16" = 1'-0"

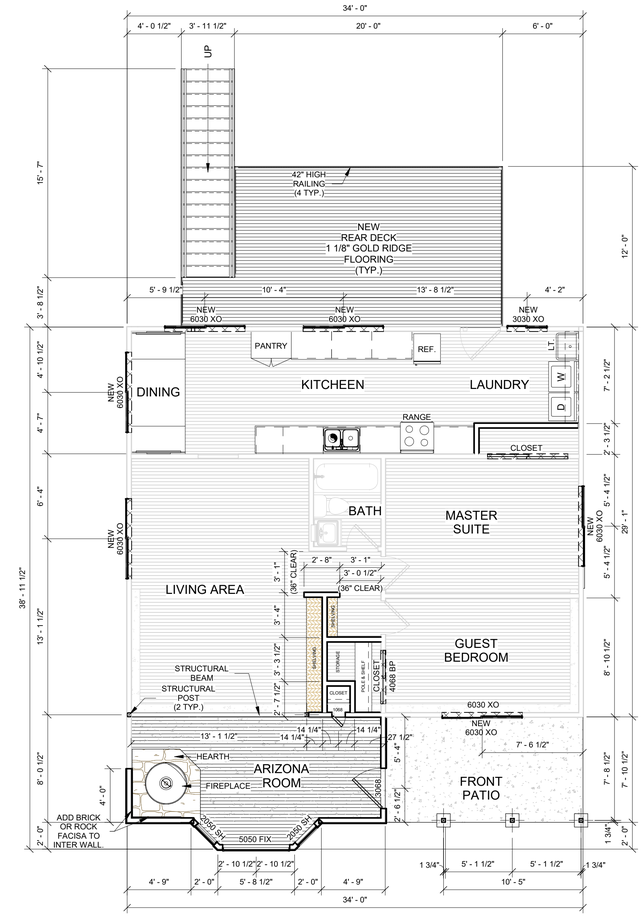

6 (New) Level #2 Floor Plan
3/16" = 1'-0"

Rev #	DATE	By

565 GEM LANE
P.O. Box 1132
Lake Havasu City, AZ 86405
(928) 680-4ACE
(866) 300-4ACE

ALL DESIGN DRAWINGS AND SPECIFICATIONS AND COPYRIGHT © 2020, ALL RIGHTS RESERVED BY A.C.E. DESIGN DRAFTING. THESE PLANS ARE PROVIDED FOR THE EXCLUSIVE USE OF THE PURCHASER AND ARE NOT TO BE REPRODUCED, PUBLISHED OR ARE GRANTED TO THE USE OF THESE PLANS AND INFORMATION CONTAINED HEREIN, ON THIS PROPERTY ONLY.

DRAWN BY:	RMW
CHECKED BY:	
DATE:	08/17/20
SCALE:	AS NOTED
JOB NO.	H2003
SHEET:	03 OF: 05

A03

CFN: H2003e

DATE: 12/15/2020 4:23:02 PM